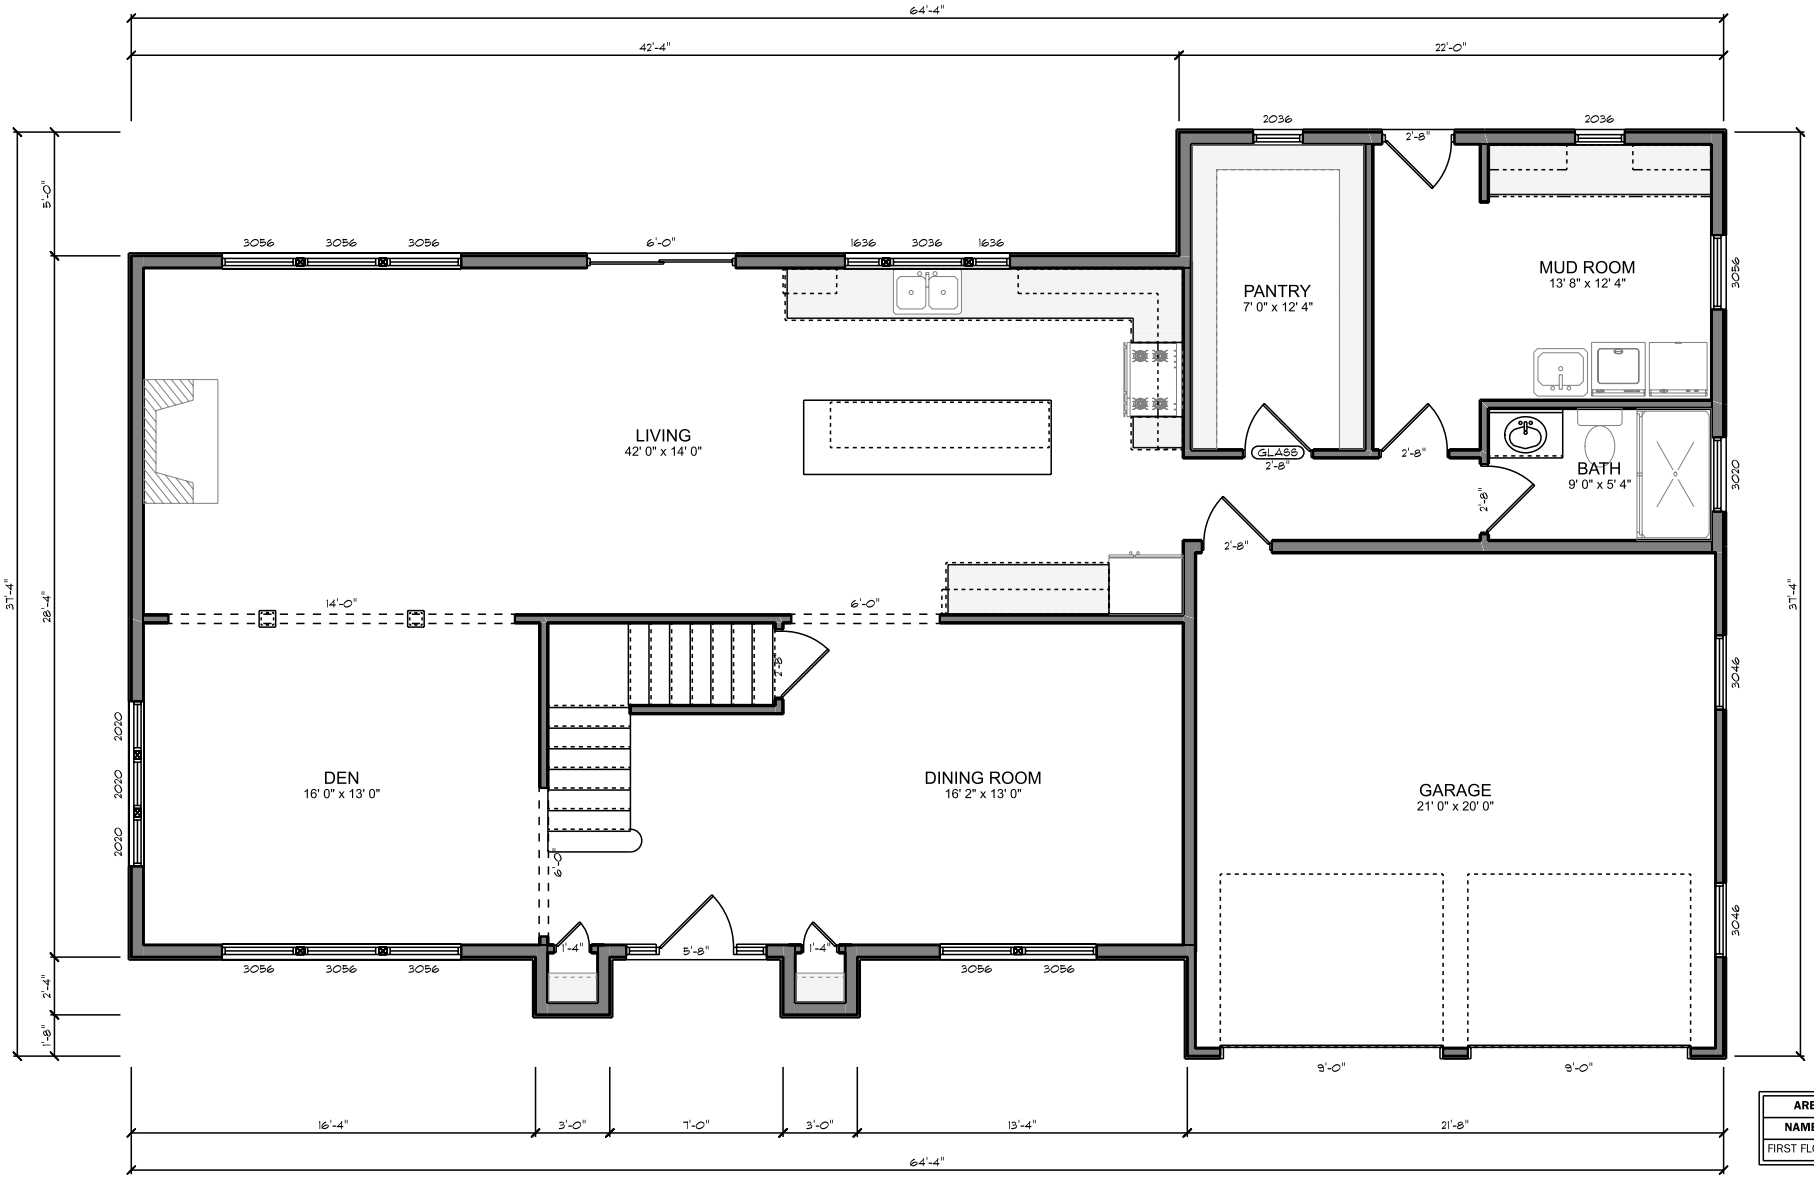

AREA SCHEDULE	
NAME	AREA
FIRST FLOOR	2033.4 sq ft.